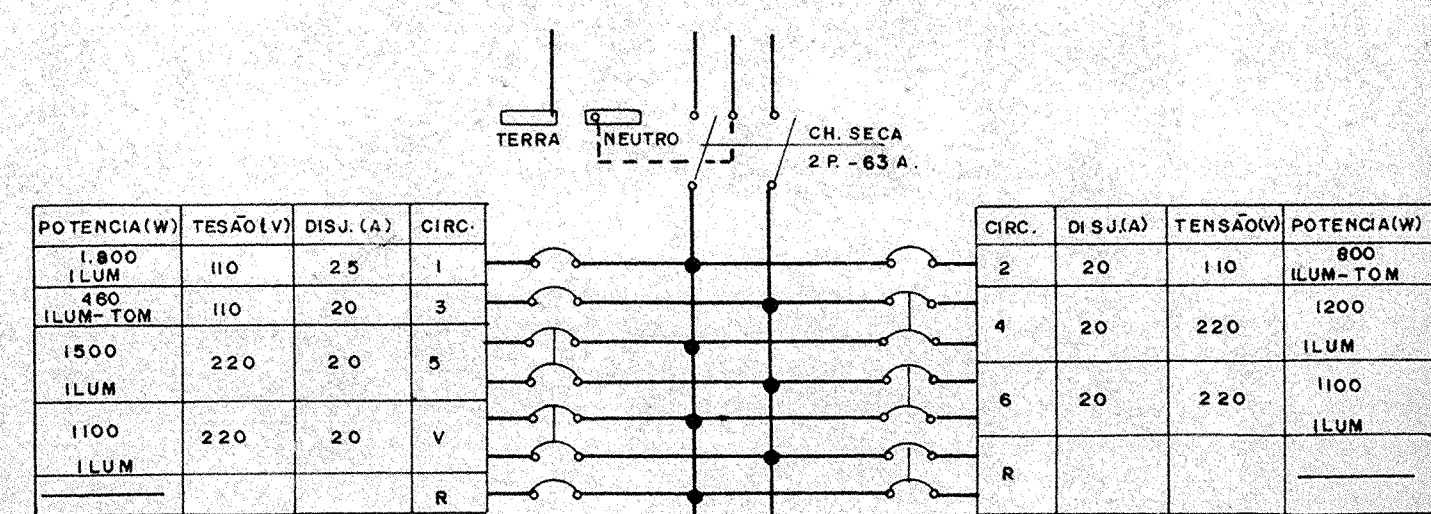
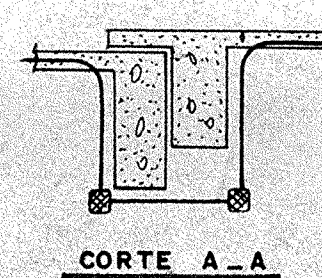
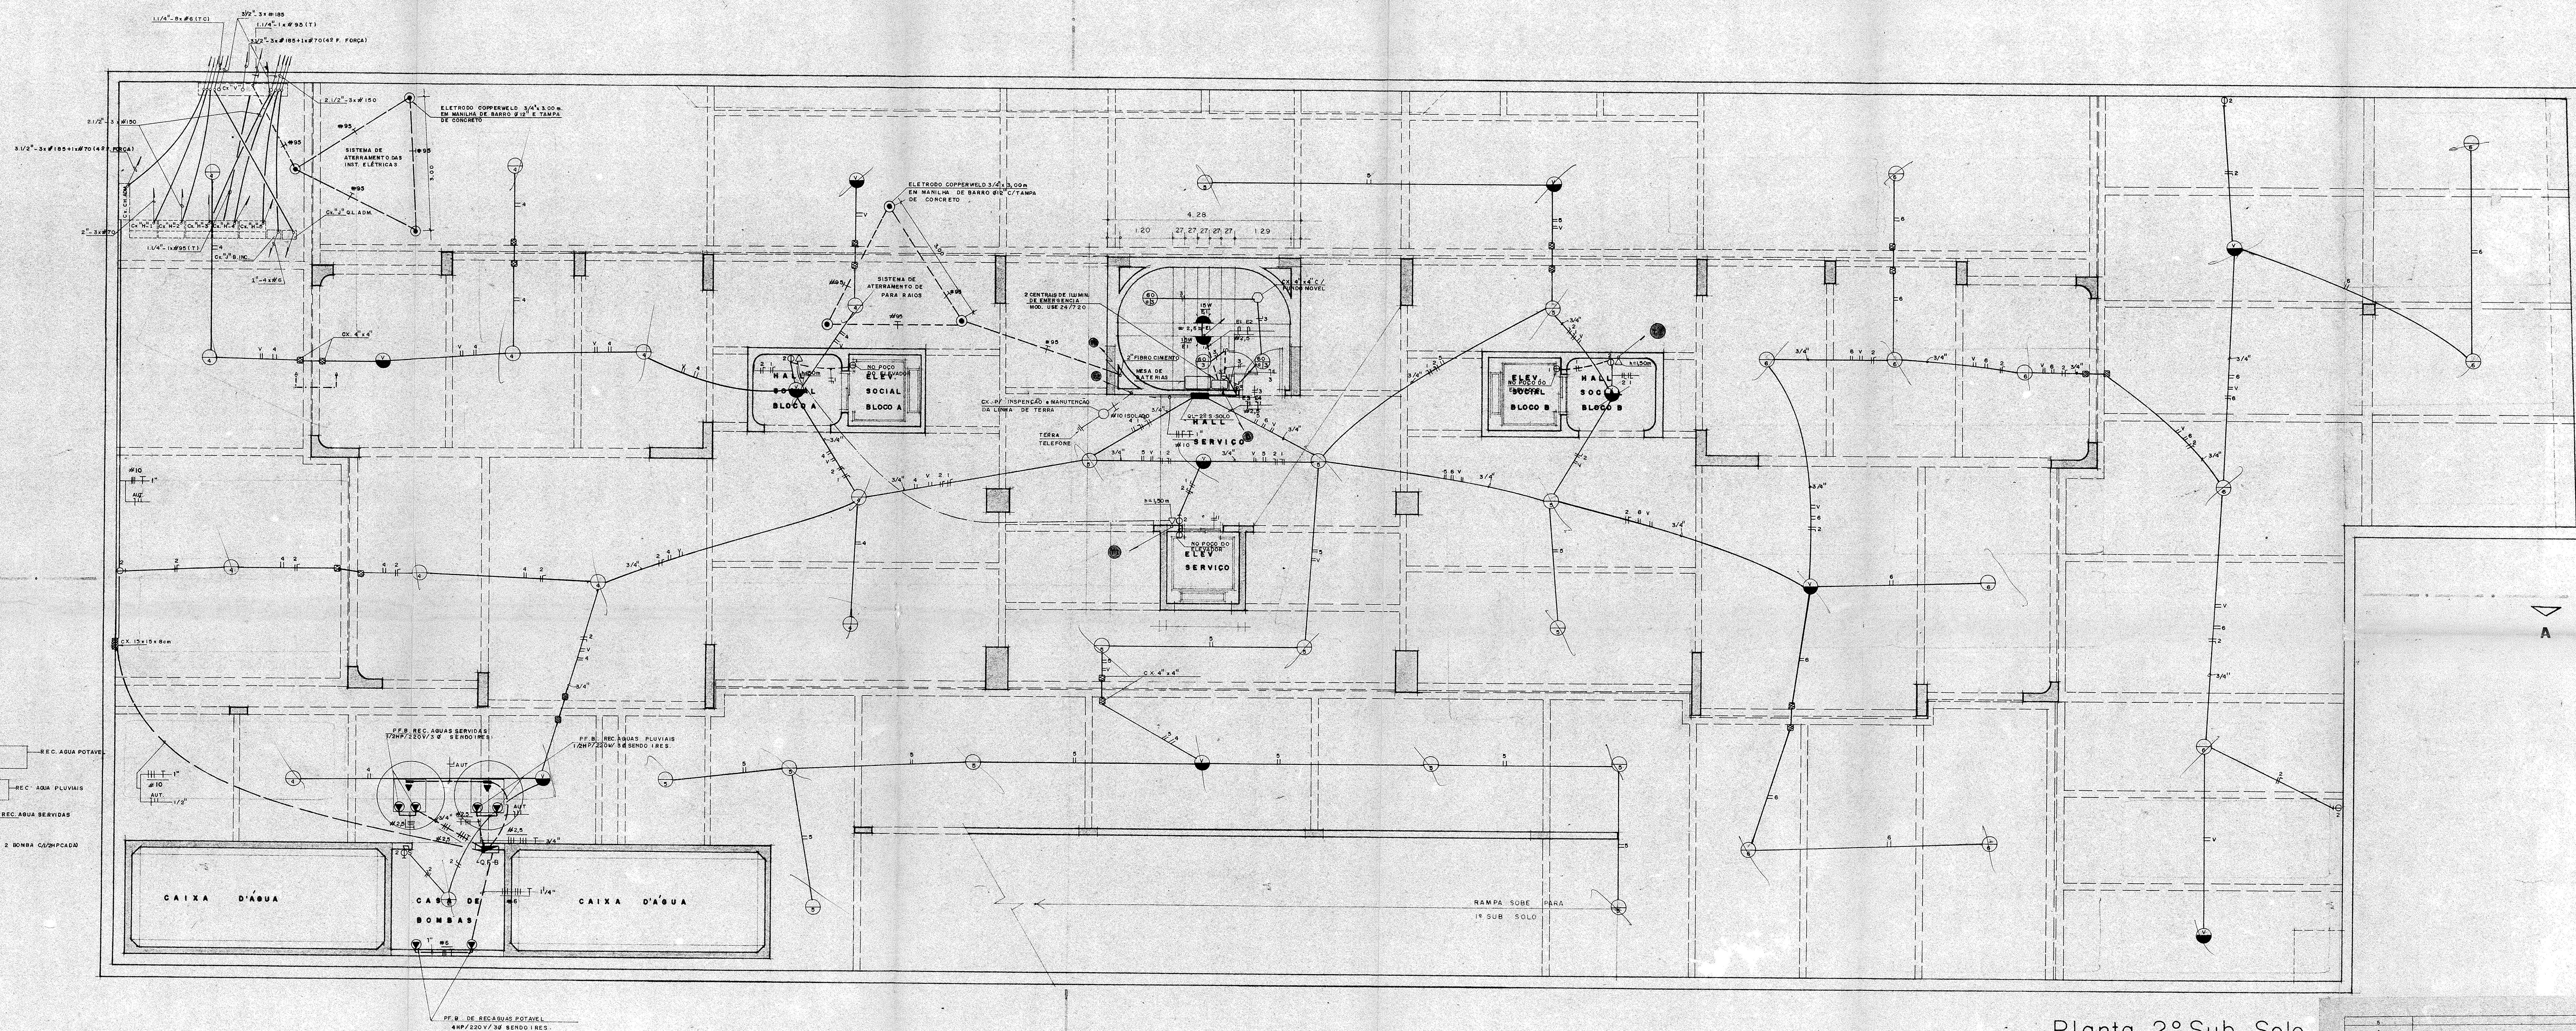




**B**

CORTE A - A

**B**

OBS:

- VIDE	NOTA	NO	DES. E3	
- FIOS	NÃO	DIMENSIONADOS	SERA	DE 2,5mm

Planta-2º Sub-Solo

[illegible]