


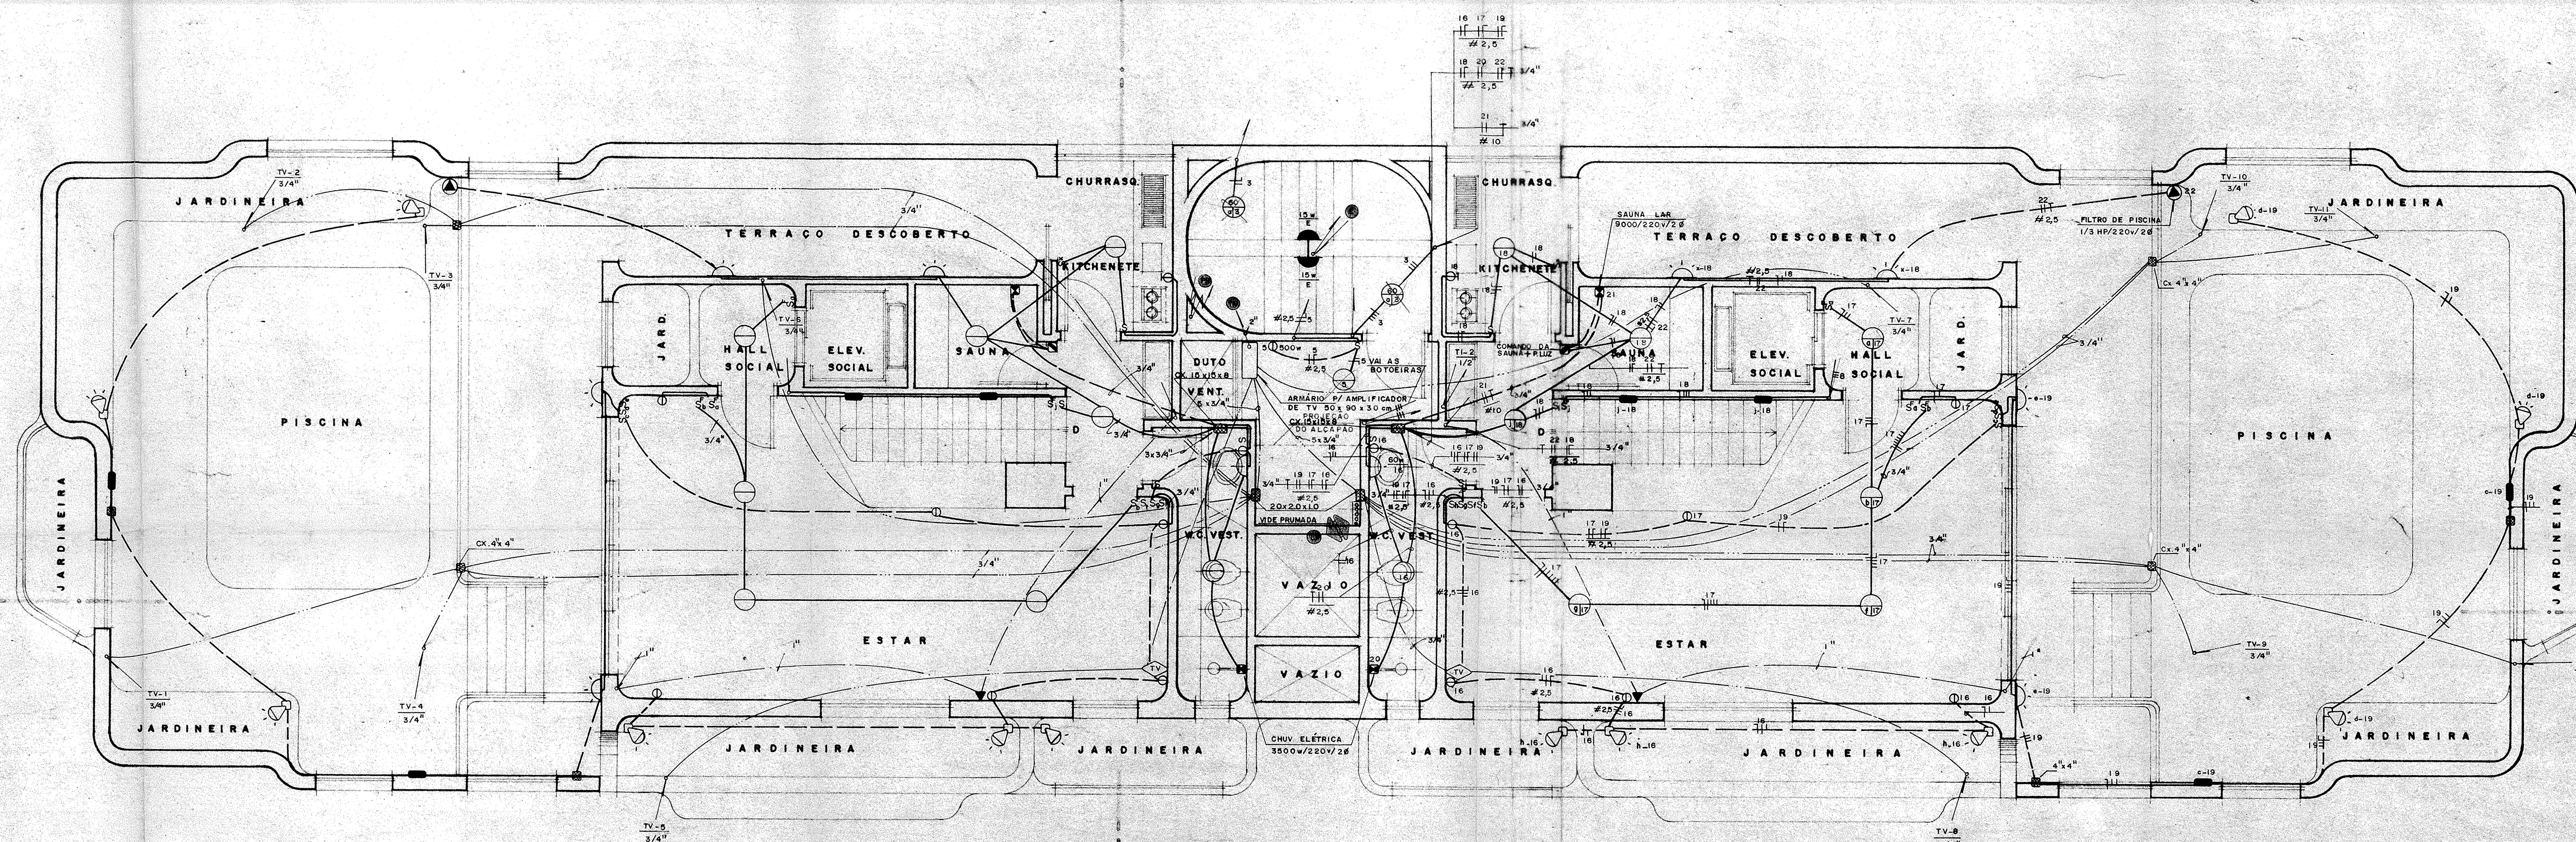

Planta - Cobertura

DIAGRAMA BIFILAR DO Q.L. 331, T32 DUPLEX

